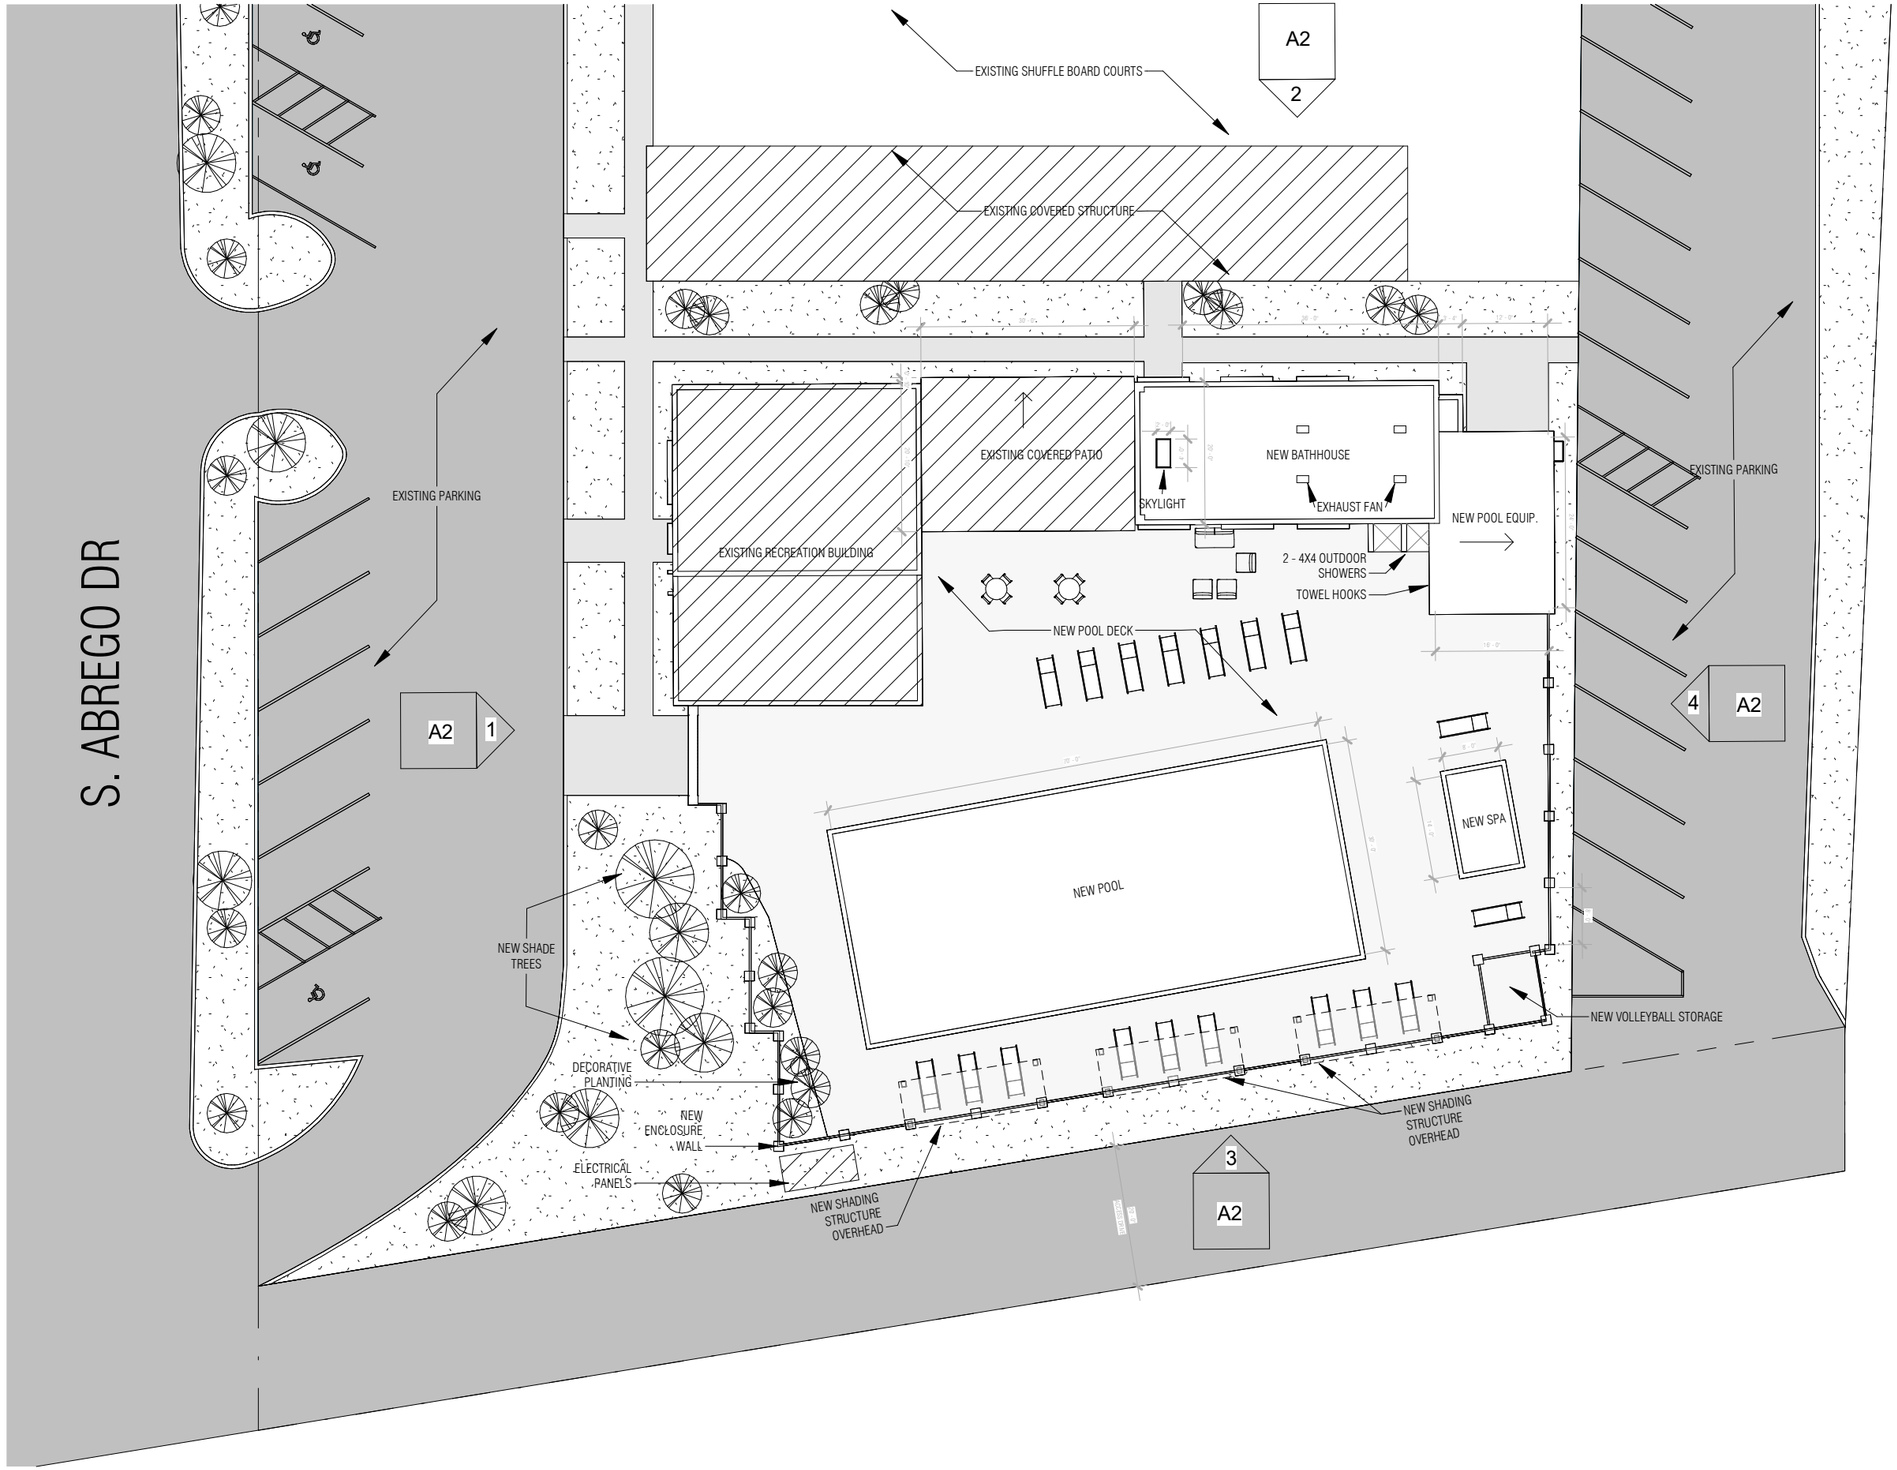

1 SITE PLAN
3/64" = 1'-0"

PHASE: SCHEMATIC DESIGN 30%

NOT FOR CONSTRUCTION

SHEET: SP1

BURTON and Associates ARCHITECTS
4572 E. CAMP LOWELL DR.
TUCSON, ARIZONA 85712
(520) 471-8072
IG: BURTON.ARCH
BURTONASSOCIATESARCH.COM

4/3/2026 2:57:38 PM